A1

REV	DATE	DESCRIPTION	BY
P1	03/09/2024	ISSUED FOR STAGE 3 LRD PLANNING	AG

1800x1800 mm Wheelchair Accessible

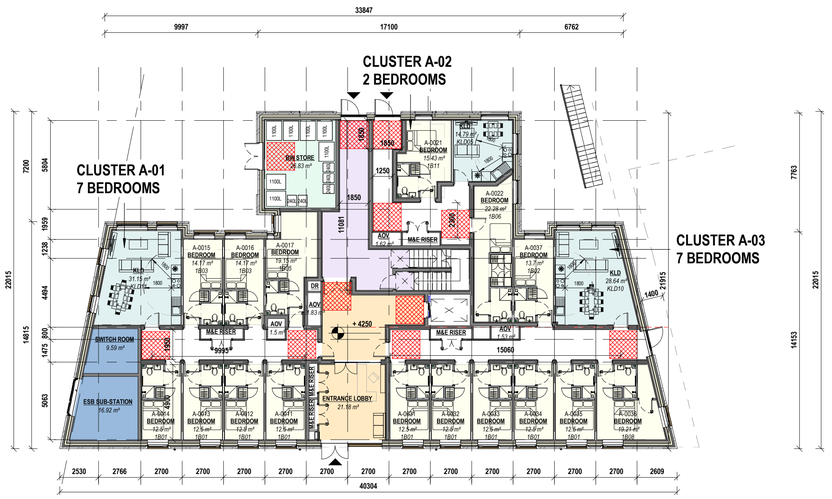

1 BLOCK A - 00 GROUND FLOOR PLAN

Scale: 1 : 200

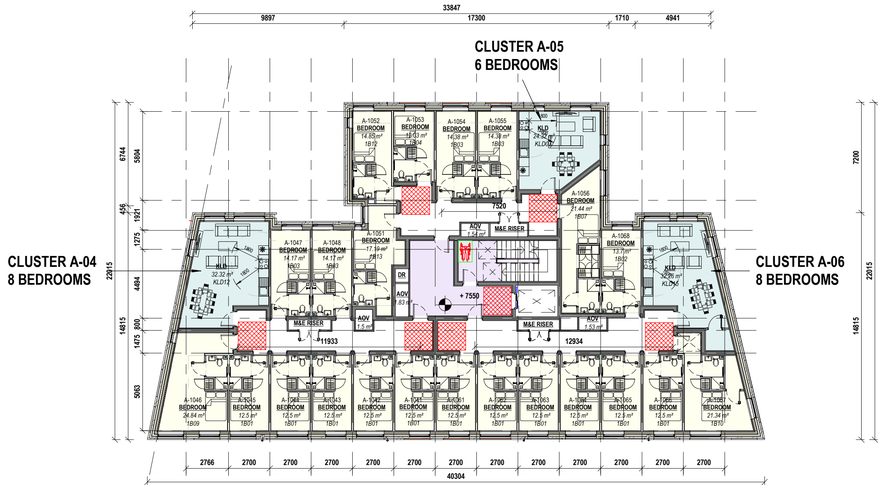

2 BLOCK A - 01 FIRST FLOOR PLAN

Scale: 1 : 200

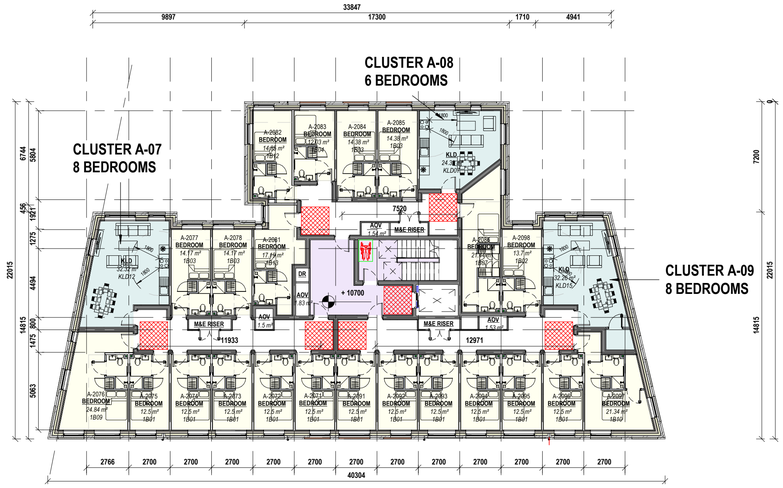

3 BLOCK A - 02 SECOND FLOOR PLAN

Scale: 1 : 200

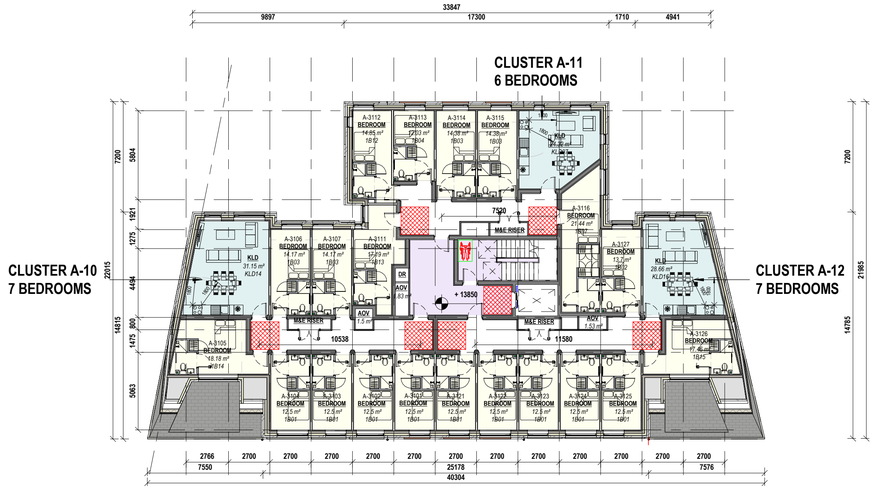

4 BLOCK A - 03 THIRD FLOOR PLAN

Scale: 1 : 200

KEY PLAN

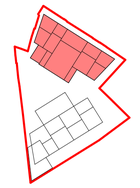

Client:	1 MERRION COMPOUND LAND LIMITED
Project:	GOWAN MOTORS COMPOUND
Title:	BLOCK A - FLOOR PLANS 01
Stage:	STAGE 3 LRD PLANNING
Sheet Number:	MRC-MDO-BA-ZZ-DR-A-07000
Status:	S5 | FOR SUBMISSION
Scale As:	As indicated @ A1
Current Rev.:	P1
Project No.:	1495

NORTH POINT

ONLY FOR REFERENCE WITH PLAN DRAWINGS

APPROVED BY:

mdo ARCHITECTS
11 Merrion Square N, Dublin 2, Ireland
+353 (01) 400 4171
info@mdo.ie | www.mdo.ie

DO NOT SCALE ● USE FIGURED DIMENSIONS ONLY ● NOTIFY THE ARCHITECTS OF ANY DISCREPENCIES ON THE DRAWING PRIOR TO WORK PROCEEDING ● THIS DRAWING IS COPYRIGHT OF MCAULEY DAYE O'CONNELL ARCHITECTS