A1

REV	DATE	DESCRIPTION	BY
P1	03/09/2024	ISSUED FOR STAGE 3 LRD PLANNING	AG

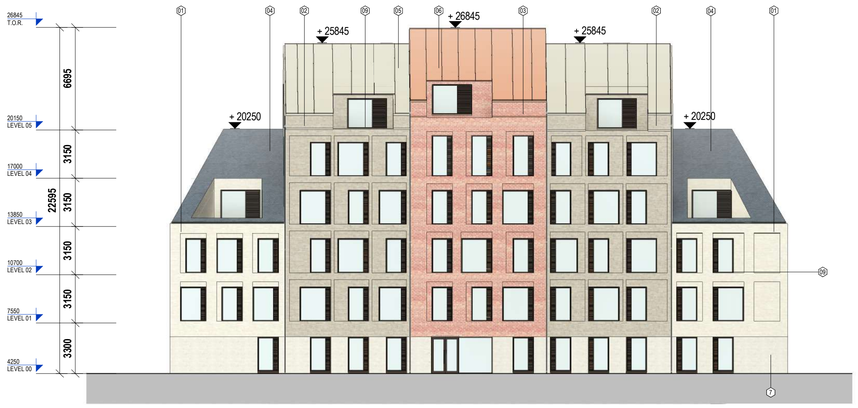

1 BLOCK A - NORTH/EAST ELEVATION
Scale: 1 : 200

2 BLOCK A - SOUTH/EAST ELEVATION
Scale: 1 : 200

3 BLOCK A - SOUTH/WEST ELEVATION
Scale: 1 : 200

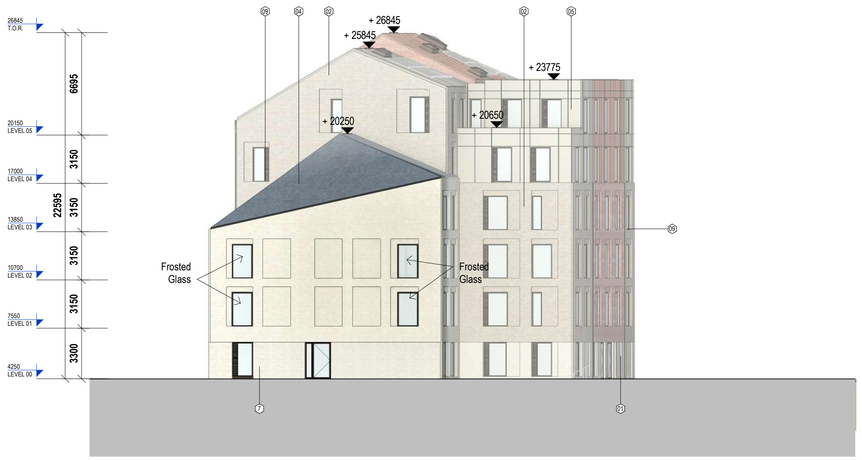

4 BLOCK A - NORTH/WEST ELEVATION
Scale: 1 : 200

1. WHITE BRICK
2. GREY BRICK
3. RED BRICK
4. DARK ROOF SLATE
5. GREY METAL CLADDING PANEL
6. SALMON METAL CLADDING PANEL
7. LIGHT STONE PLINTH
8. LIGHT RENDER BUFF
9. METAL CILL

KEY PLAN

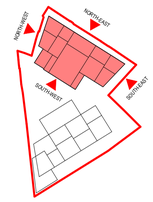

Client: 1 MERRION COMPOUND LAND LIMITED

Project: GOWAN MOTORS COMPOUND

Title: BLOCK A - ELEVATIONS

Stage: **STAGE 3 LRD PLANNING**

Sheet Number: **MRC-MDO-BA-ZZ-DR-A-08002**

Status: **S5 | FOR SUBMISSION**

Scale As: As indicated @ A1

Current Rev.: **P1**

Project No.: **1495**

APPROVED BY:

mdo ARCHITECTS
11 Merrion Square N, Dublin 2, Ireland
+353 (01) 400 4171
info@mdo.ie | www.mdo.ie

DO NOT SCALE ● USE FIGURED DIMENSIONS ONLY ● NOTIFY THE ARCHITECTS OF ANY DISCREPENCIES ON THE DRAWING PRIOR TO WORK PROCEEDING ● THIS DRAWING IS COPYRIGHT OF MCCAILLEY DAYE O'CONNELL ARCHITECTS

03/09/2024 13:53:26

C:\Users\agrelaney\Documents\MRC-MDO-ZZ-ZZ-M3-A-000001_agrelaney.rvt