A1

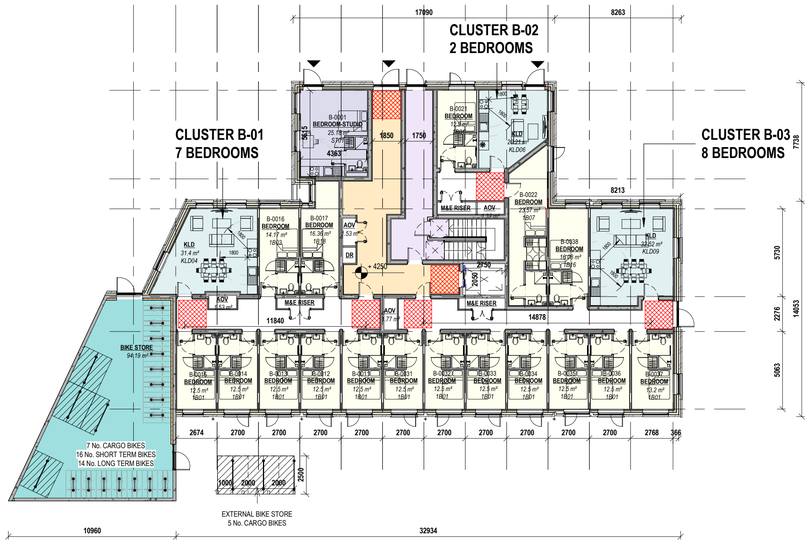

1 BLOCK B - 00 GROUND FLOOR PLAN

Scale: 1 : 200

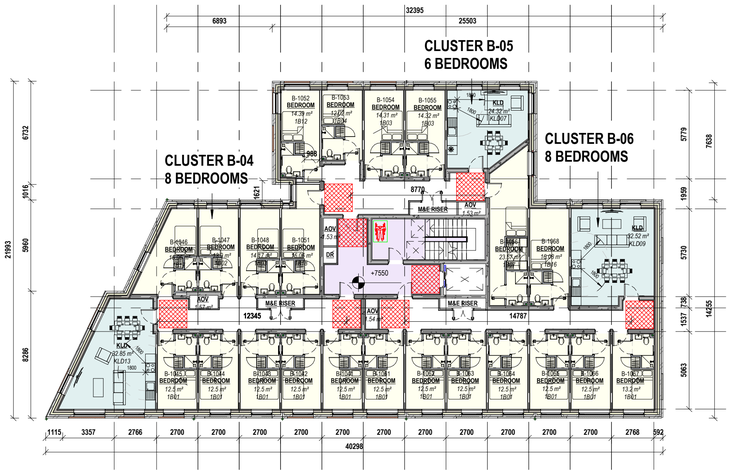

2 BLOCK B - 01 FIRST FLOOR PLAN

Scale: 1 : 200

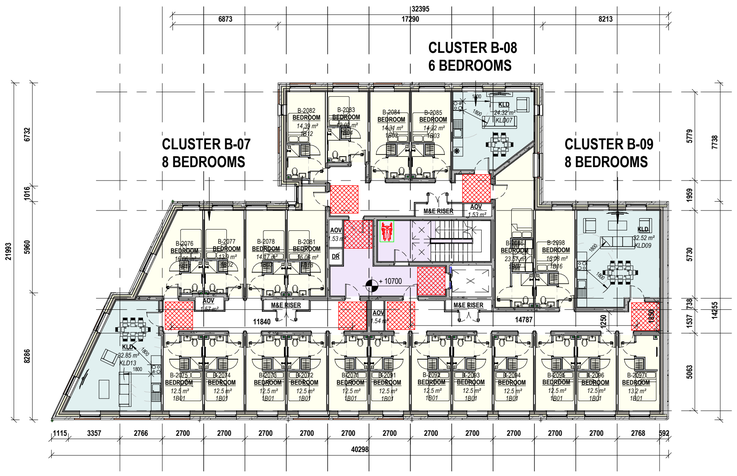

3 BLOCK B - 02 SECOND FLOOR PLAN

Scale: 1 : 200

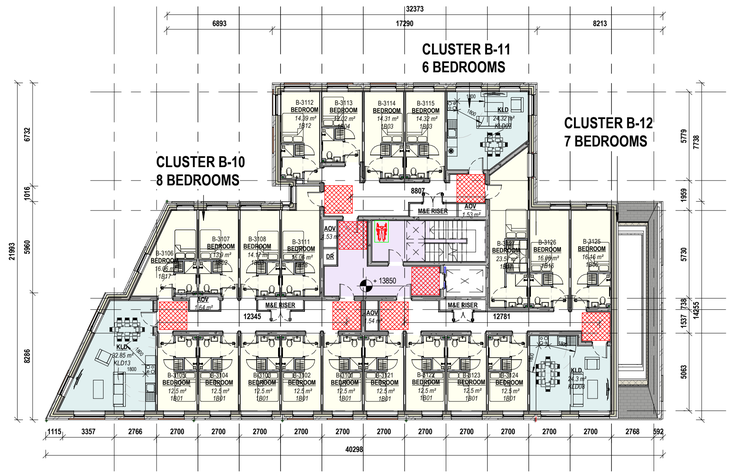

4 BLOCK B - 03 THIRD FLOOR PLAN

Scale: 1 : 200

REV	DATE	DESCRIPTION	BY
P1	03/09/2024	ISSUED FOR STAGE 3 LRD PLANNING	AG

1800x1800 mm Wheelchair Accessible

KEY PLAN

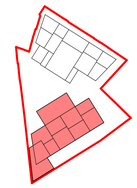

Client: 1 MERRION COMPOUND LAND LIMITED

Project: GOWAN MOTORS COMPOUND

Title: BLOCK B - FLOOR PLANS 01

Stage: STAGE 3 LRD PLANNING

Sheet Number: MRC-MDO-BB-ZZ-DR-A-07002

Status: S5 | FOR SUBMISSION

Scale As: As indicated @ A1

Current Rev.: P1

Project No.: 1495

NORTH POINT

ONLY FOR REFERENCE WITH PLAN DRAWINGS

APPROVED BY:

mdo ARCHITECTS
11 Merrion Square N, Dublin 2, Ireland
+353 (01) 400 4171
info@mdo.ie | www.mdo.ie

DO NOT SCALE ● USE FIGURED DIMENSIONS ONLY ● NOTIFY THE ARCHITECTS OF ANY DISCREPENCIES ON THE DRAWING PRIOR TO WORK PROCEEDING ● THIS DRAWING IS COPYRIGHT OF MCAULEY DAYE O'CONNELL ARCHITECTS

06/09/2024 11:00:25

C:\Users\agrelarey\Documents\MRC-MDO-BB-ZZ-M3-A-00008_agrelarey.rvt