A1

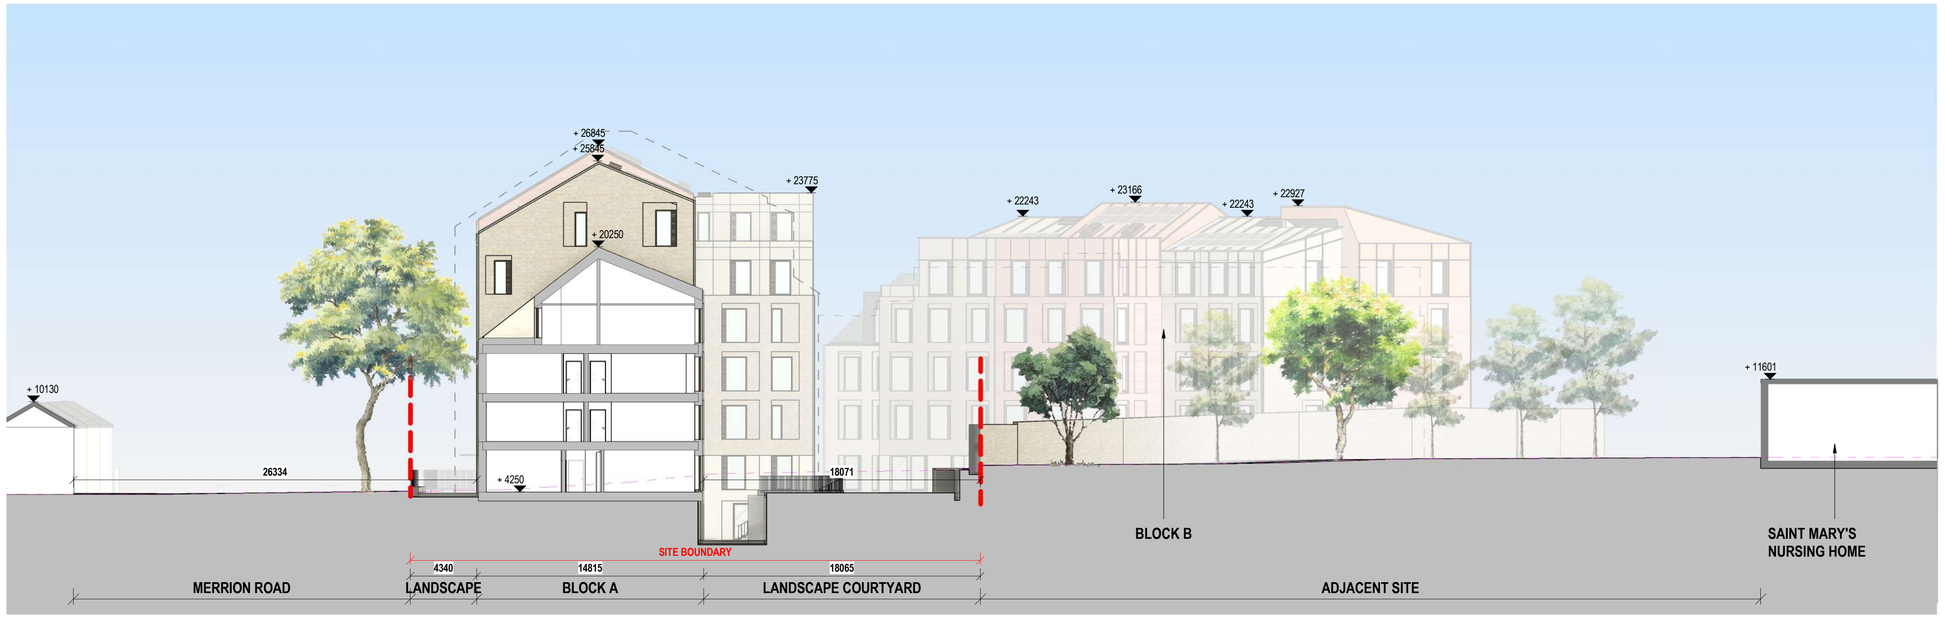

1 SITE - SECTION AA

Scale: 1 : 200

2 SITE - SECTION BB

Scale: 1 : 200

REV	DATE	DESCRIPTION	BY
P1	03/09/2024	ISSUED FOR STAGE 3 LRD PLANNING	AG

LEGEND

- SITE BOUNDARY
- EXISTING TOPOGRAPHY
- PERMITTED PLANNING PERMISSION OUTLINE REF 4477/19 AND 4051/21

KEY PLAN

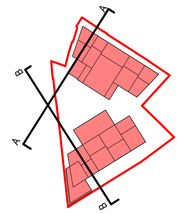

Client: 1 MERRION COMPOUND LAND LIMITED

Project: GOWAN MOTORS COMPOUND

Title: SITE CONTEXTUAL SECTIONS 01

Stage: **STAGE 3 LRD PLANNING**

Sheet Number: **MRC-MDO-ZZ-ZZ-DR-A-09000**

Status: **S5 | FOR SUBMISSION**

Scale As: As indicated @ A1

Current Rev.: **P1**

Project No.: **1495**

APPROVED BY:

mdo ARCHITECTS
11 Merrion Square N, Dublin 2, Ireland
+353 (01) 400 4171
info@mdo.ie | www.mdo.ie

DO NOT SCALE ● USE FIGURED DIMENSIONS ONLY ● NOTIFY THE ARCHITECTS OF ANY DISCREPENCIES ON THE DRAWING PRIOR TO WORK PROCEEDING ● THIS DRAWING IS COPYRIGHT OF MCAULEY DAYE O'CONNELL ARCHITECTS